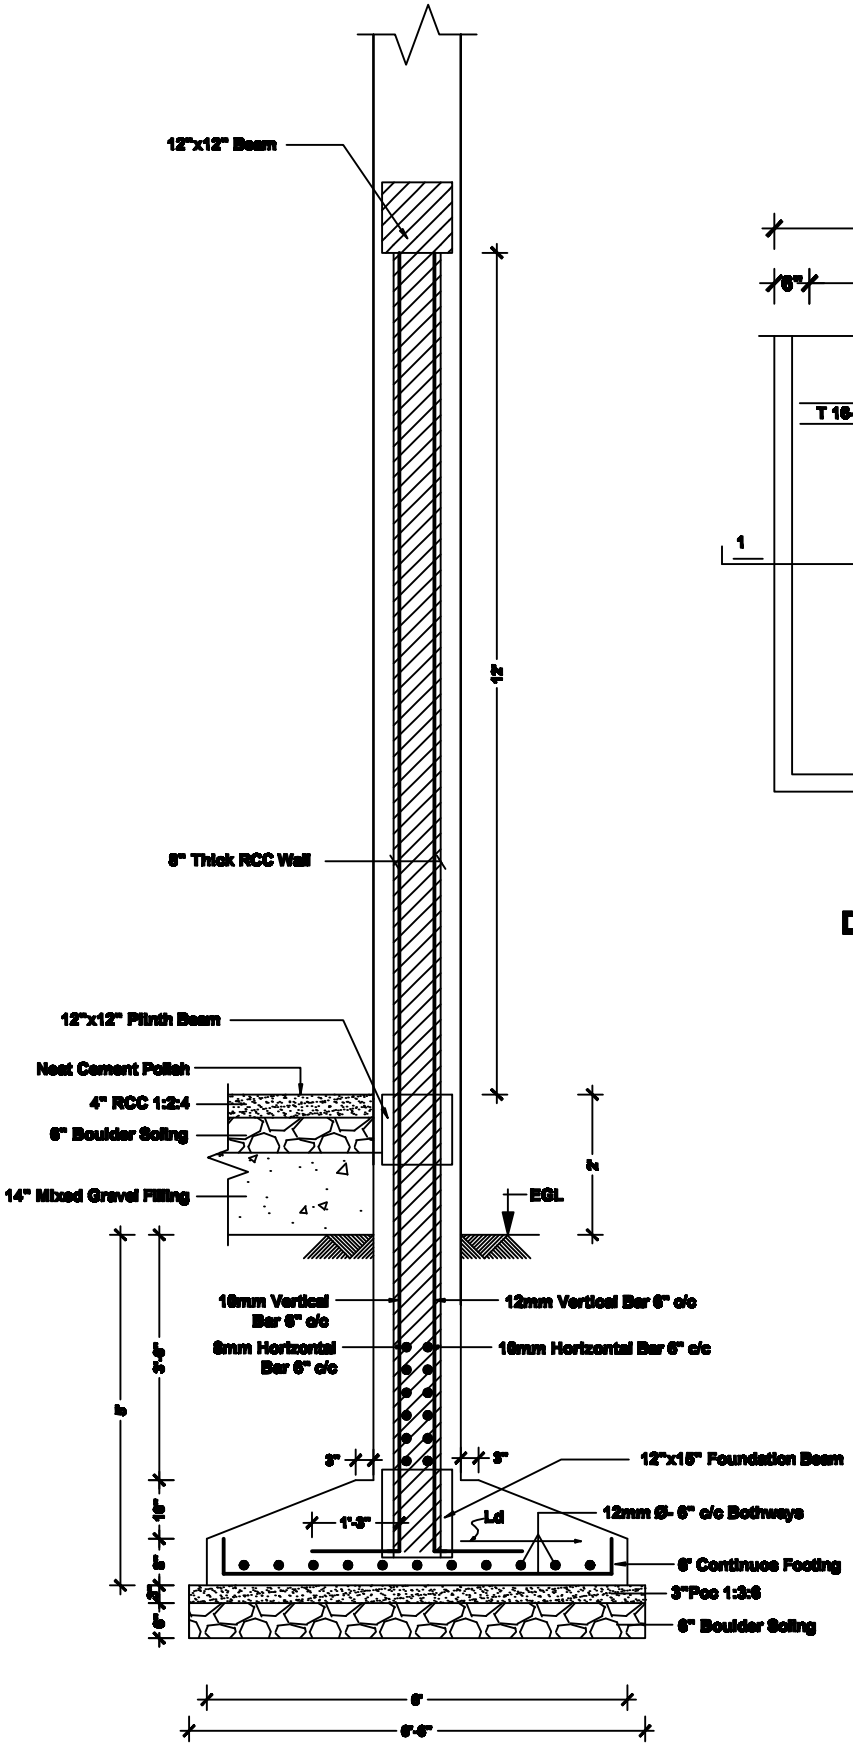

RCC Wall Section

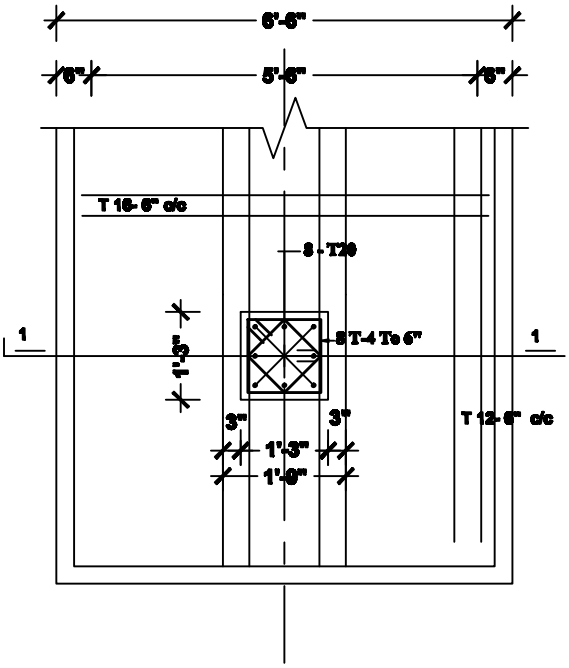

Detail of 15"x15" Column

	NEW KINGDOM DESIGNERS CONSULTING ENGINEERS & ARCHITECTS Shanpur-14, Bagnal, cuttaptar_h@rediffmail.com		
Owner	M/s. International Cements Pvt. Ltd.		
Site	B.S.M. City - 25		
Kita No.	1215		
Area of the Land - 1-4-19			
Title	Detail of Faundation & RCC Wall at 12'		
Dwn	B.K. Chaudhary	Date	Nov 19, 2017
Dgn/Ckd	P. Kamaleshwar Singh M.Sc., Ph.D., M. ASCE		